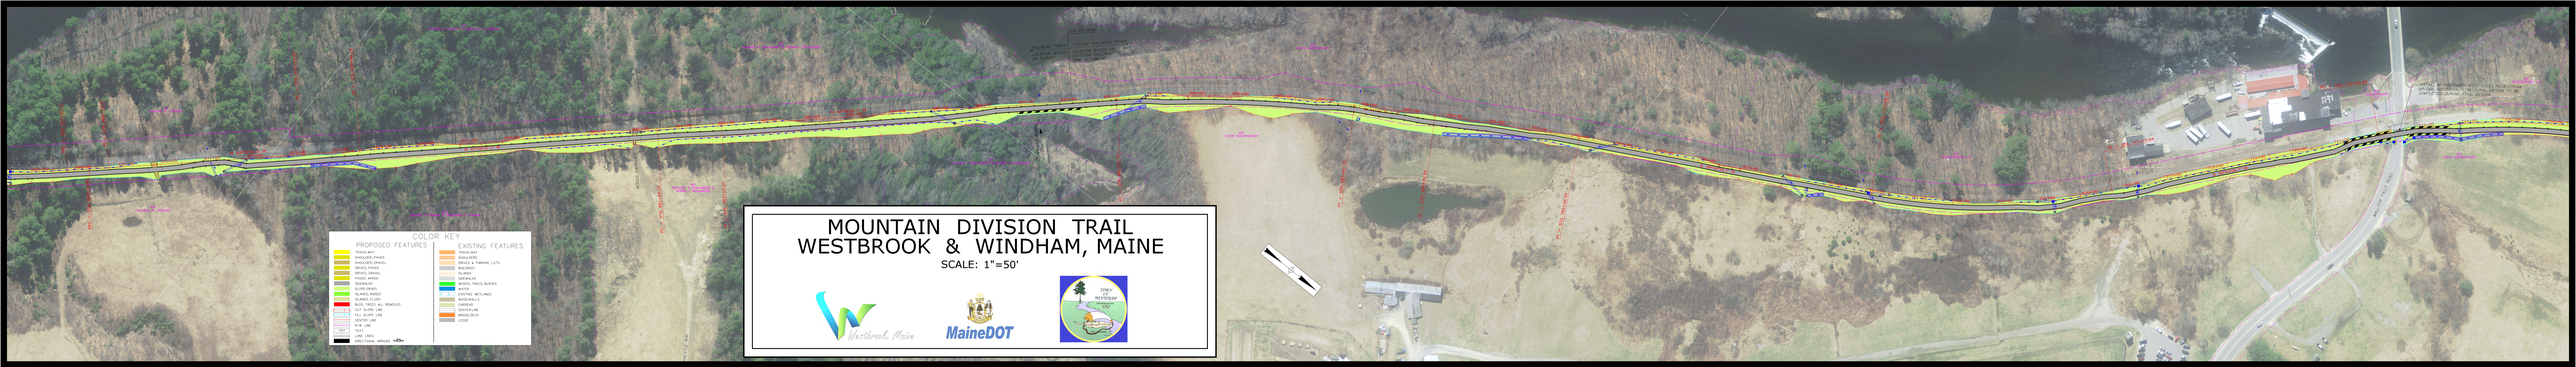
COLOR KEY
PROPOSED FEATURES
TRAVEL WAY
SHOULDER, PAVED
SHOULDER, GRAVEL
DRIVES, PAVED
DRIVES, GRAVEL
PAVED APRON
SIDEWALKS
SLOPE GRADE
SLOPE, PAVED
SLOPE, FLOW
BUSH, TREES ALL REMOVED
CUT SLOPE LINE
FILL SLOPE LINE
CENTER LINE
R/W LINE
TMT
TMT LINES
DIRECTIONAL ARROWS
EXISTING FEATURES
TRAVEL WAY
SHOULDERS
DRIVES & PARKING LOTS
BUILDINGS
PAVED APRON
SIDEWALKS
WOODS, TREES, BUSHES
WATER
EXISTING WETLANDS
WOOD WALKS
GARDENS
CENTERLINE
GRAVEL DRIVEWAY
LEDGE
MOUNTAIN DIVISION TRAIL
WESTBROOK & WINDHAM, MAINE
SCALE: 1"=50'
Westbrook, Maine
MaineDOT
PARK REVIEW
PROFILE
Scale of Feet
MOUNTAIN DIVISION TRAIL PROFILE
SCALE: 1"=50' HZ 1"=5' V