COLOR KEY
PROPOSED FEATURES
TRAIL/WAY
SHOULDER, PAVED
SHOULDER, GRAVEL
DRIVES, PAVED
DRIVES, GRAVEL
PAVED APRON
SIDEWALKS
ISLANDS, PAVED
ISLANDS, PAVED
ISLANDS, FLOW
CUT SLOPE, REMOVED
CUT SLOPE LINE
FILL SLOPE LINE
CENTER LINE
R/W LINE
CURB
LANE LINES
DIRECTIONAL ARROWS
EXISTING FEATURES
TRAIL/WAY
SHOULDERS
PARKING/PARKING LOTS
BUILDINGS
ISLANDS
SIDEWALKS
WOODS, TREES, BUSHES
WATER
EXISTING WETLANDS
WOOD WALLS
STONE WALLS
CENTERLINE
BRIDGE DECK
LEDGE
MOUNTAIN DIVISION TRAIL
WESTBROOK & WINDHAM, MAINE
SCALE: 1"=50'
Westbrook, Maine
MaineDOT
TRAIL
MOUNTAIN
DIVISION

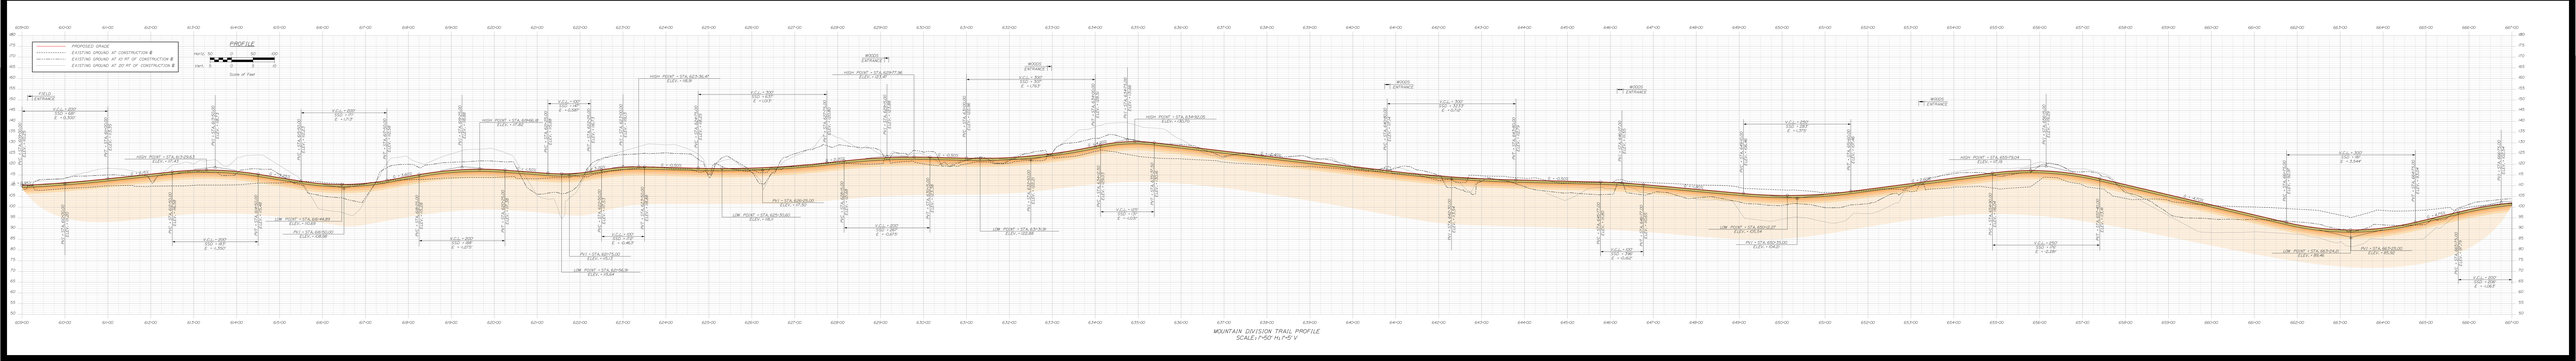
PROFILE
PROPOSED GRADE
EXISTING GROUND AT CONSTRUCTION ℄
EXISTING GROUND AT 40 FT OF CONSTRUCTION ℄
EXISTING GROUND AT 20 FT OF CONSTRUCTION ℄
Vert. 1 5 10 20
Horiz. 1 5 10
Scale of Feet
FIELD ENTRANCE
WOODS ENTRANCE
MOUNTAIN DIVISION TRAIL PROFILE
SCALE: 1"=50' Hz 1"=5' V